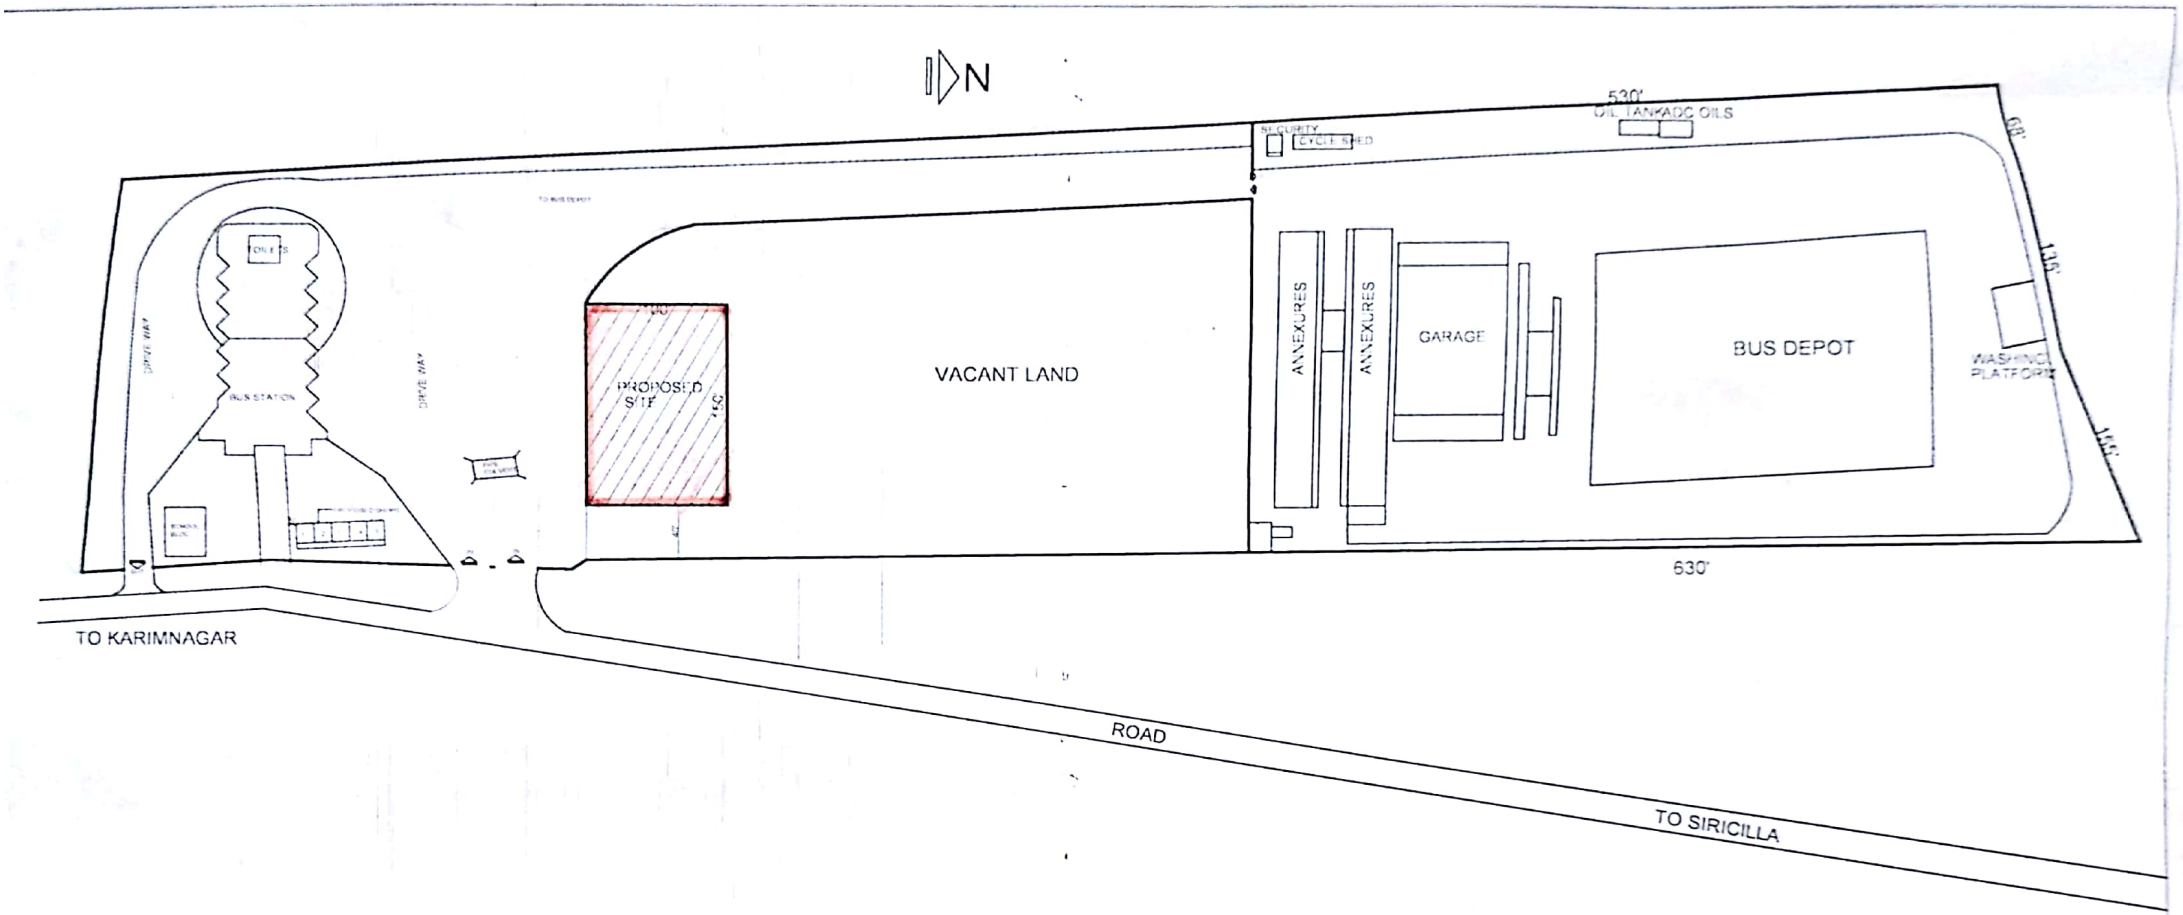

LAYOUT

PROPOSED SITE
FOR MINI THEATRE
AREA : 1667.0 SQ.YDS.

BUS DEPOT & BUS STATION AT SIRICILLA

Scanned by CamScanner